FilmL.A., Inc.
6255 W Sunset Blvd, 12th Floor
Hollywood, CA 90028
t: (213)977-8600 - f: (213)977-8601
www.filmla.com

Summary Information

Permit No: F00138555 **Type of Permit:** FILMING **Release Date:** 06/22/2018

Production Company	SONY PICTURES ENTERTAINMENT
Insured Company Name	SONY PICTURES ENTERTAINMENT
Contact Phone No. 1	310-244-1455
Contact Phone No. 2	
Fax	
Address	10202 WASHINGTON BLVD, PORTER BLDG CULVER CITY, California 90232
Production Title	ANTIDOTE
Type of Production	Feature

Producer	DAVID HOUSEHOLTER
Director	RUBEN FLEISCHER
1st AD	K.C. HODENFIELD
Production Manager	KRISTEN PLOUCHA
FilmL.A. Coordinator	Hans Groszkruger
Location Manager	BRIAN O'NEILL
Primary Phone	Mobile - 323-646-8334
Secondary Phone	
Location Assistant	CAITLIN MCCARTY
Primary Phone	Mobile - 586-913-6159
Secondary Phone	

Fees

Notification Charge	$735.00
FILMLA NON-REFUNDABLE FILM APPLICATION FEE	$660.00
CULVER CITY POLICE OFFICER DAILY FEE (WEEKDAYS)	$5,040.00
CULVER CITY FILMING DAILY USE FEE	$1,750.00
CULVER CITY POLICE OFFICER DAILY FEE (WEEKEND & HOLIDAYS)	$1,680.00
CULVER CITY FIRE OFFICER DAILY FEE (WEEKDAYS)	$2,780.00
CULVER CITY FIRE OFFICER DAILY FEE (WEEKEND & HOLIDAYS)	$925.00
CULVER CITY 1 METERED DOWNTOWN PARKING SPACE	$10,450.00
CULVER CITY APPLICATION FEE	$165.00
CULVER CITY PERMIT CHANGE FEE	$165.00

Total Permit Fee $24,350.00

Number of Locations 1

NOT A PERMIT

FilmL.A., Inc.
6255 W Sunset Blvd, 12th Floor
Hollywood, CA 90028
t: (213)977-8600 - f: (213)977-8601
www.filmla.com

Summary Information — Location

Permit Number	F00138555	**Location Manager**	BRIAN O'NEILL
Production Company	SONY PICTURES ENTERTAINMENT	Primary Phone	Mobile - 323-646-8334
Insured Company	SONY PICTURES ENTERTAINMENT	Secondary Phone	
Production Title	ANTIDOTE		

Location Address 10000 Washington Blvd, Culver City, CA, 90232

Location Type Vacant Building

Prep Dates 6/15/2018 - 6/21/2018 07:00 - 19:00 7 days

Film Dates
6/22/2018 - 6/23/2018 12:00 - 04:00 1 day
6/24/2018 - 6/25/2018 17:00 - 06:00 1 day
6/26/2018 - 6/27/2018 18:00 - 06:00 1 day
6/27/2018 - 6/28/2018 18:00 - 06:00 1 day
6/28/2018 - 6/29/2018 18:00 - 06:00 1 day

Strike Dates 6/29/2018 - 7/2/2018 07:00 - 19:00

Open or Closed to the Public Closed

Generic Conditions
Community Survey Obtained
CULVER CITY: Must maintain emergency access
CULVER CITY: Must maintain local/emergency access
Must Maintain 5' Clearance on Sidewalks/Walkways
Must maintain local/emergency access
No cast or crew parking on area streets
Number of uniformed officers listed on the permit is a minimum requirement. Permittee remains responsible for deploying a sufficient number of uniformed officers to provide traffic and crowd control to ensure the safety of the film crew and the public.
Traffic control must be done in accordance w/MUTCD
Traffic Officers Required
Uniformed officers shall have a copy of the film permit in their possession and are required to confirm that all traffic control signage devices are in place.

Please see attached documents
SKMBT_36118061815380.pdf
Madison Ave btwn Washington Blvd Culver Blvd NS curb - Sony Pictures (6-19 TO 6-21).pdf
Madison Ave btwn Washington Blvd Culver Blvd NS curb - Sony Pictures (6-22 to 6-23).pdf
Madison Ave btwn Washington Blvd Culver Blvd NS curb - Sony Pictures (6-24 to 6-25).pdf
Duquesne Ave (SB closure) btwn Washington Blvd Culver Blvd - Sony Pictures (Rev 1).pdf
Culver Blvd btwn Duquesne Ave Madison Ave WS curb - Sony Pictures.pdf

NOT A PERMIT

FilmL.A., Inc.
6255 W Sunset Blvd, 12th Floor
Hollywood, CA 90028
t: (213)977-8600 - f: (213)977-8601
www.filmla.com

Summary Information — Location

Permit Number	F00138555	**Location Manager**	BRIAN O'NEILL
Production Company	SONY PICTURES ENTERTAINMENT	Primary Phone	Mobile - 323-646-8334
Insured Company	SONY PICTURES ENTERTAINMENT	Secondary Phone	
Production Title	ANTIDOTE		

Equipment on Location

Type	Quantity
Cube Trucks	5

Personnel on Location

Type	Quantity
Crew	65
Culver City Fire Officer	1
Culver City Police Officer	2

Filming Activities Atmospheric Smoke Effects; Camera in car; Drive by; Drive ups & away; Driving shots; Equipment on property; Equipment on sidewalk, in curb lane & across street; Exterior Dialogue; Exterior establishing shots; Exterior motion without sound; Interior Dialogue; Interior motion without sound; Intermittent pedestrian control; Intermittent traffic control - 2 minutes standard; Wetdown; Prep and Strike excludes weekends.; Request rush hour ITC on Madison Av. only on 6-22-18;; Spark Balls; ; Full load automatic gunfire interior only; Gunfire takes place after 22:00 hours; ; Green screen, lights and equipment in street on Duquesne Av on 6-24-18 16:00 - 06:00 all within the full street closure; Action in the loading dock off Duquesne Av.;; Camera, equipment, lights in street to film a motorcycle driving northbound on Madison Av. and turns into the location on 6-22-18 12:00 hours - 22:00 hours within street closure; ; Additional prep 6-23-18 07:00 - 19:00;; smoke rehersal date/prep. 6/25; 1400-2200;

Gunfire

Shot Type	Load Type	No. Takes Per Day	No. Times Per Take
Interior Automatic	Full Load	15 - 20	15 - 20

Special Effects: F/X Permit # per ccfd

Type	No. Times Per Day	No. Takes Per Take
Sparks	1	1

Jurisdiction **Political:** Culver City **Police:** Culver City Police Department **Fire:** Culver City Fire Department

Approvals

CULVER CITY FIRE DEPARTMENT	Steve Poelstra
CULVER CITY POLICE DEPARTMENT	Bill Browne
CULVER CITY TRAFFIC AND ENGINEERING	Richard Solis

Coordinator Note ***NO ITC OF MADISON AVENUE WEEKDAYS, 3PM-6PM***

Coordinator Note ***MUST MAINTAIN SOUTH BOUND TRAVEL LANE ON MADISON AV***

NOT A PERMIT

FilmL.A., Inc.
6255 W Sunset Blvd, 12th Floor
Hollywood, CA 90028
t: (213)977-8600 - f: (213)977-8601
www.filmla.com

Summary Information — Location

Permit Number	F00138555	**Location Manager**	BRIAN O'NEILL
Production Company	SONY PICTURES ENTERTAINMENT	Primary Phone	Mobile - 323-646-8334
Insured Company	SONY PICTURES ENTERTAINMENT	Secondary Phone	
Production Title	ANTIDOTE		

Coordinator Note ***MUST MAINTAIN MADISON AV TURNPOCKET WEEEKDAYS DURING RUSH HOUR, 3PM-6PM***

Coordinator Note Prep: Tuesday 6/19 through Thursday, 6/21, 7A to 7P
Closures:
Culver Blvd Curb Lane 24hrs daily (until Monday, 7/2 @ 7P)
Release turn outlet for rush
Madison #2 Lane 9A to 3P (non rush)
Activity: prep work only, laying cable outside and bringing equipment & set pieces inside

Coordinator Note Film: Friday 6/22, 12P to 4A (overnight)
Closures:
Culver Blvd Curb Lane 24hrs day (until Monday, 7/2 @ 7P)
Release turn outlet for rush
Madison #2 Lane 12P to 6A (overnight)
Activity:
Filming outside, pull up on Madison from 1P to 3P/4P with ITC & BG picture car activity. ITC per officer discretion.
After filming on Madison we move on property to film outside in the driveway/turn-court
Then move inside to film in lobby

Coordinator Note Hold: Saturday 6/23
Closures:
Culver Blvd Curb Lane 24hrs day (until Monday, 7/2 @ 7P)
Release turn outlet for rush
Activity: no activity, trucks remain idle in street w/ security

Coordinator Note Film: Sunday 6/24, 5P to 6A (overnight)
Closures:
Culver Blvd Curb Lane 24hrs day (until Monday, 7/2 @ 7P)
Release turn outlet for rush
Madison #2 Lane 4P to 6A (overnight)
S/B Duquesne Ave lanes, full closure 6P to 6A
Activity: Filming inside lobby for approximately 6 to 8 hrs, then move outside to loading
dock on Duquesne Ave
Camera/equipment out in street closure, looking back toward building
SPFX: atmospheric smoke in lobby

Coordinator Note Film: Monday 6/25 through Thursday 6/28, 5P to 6A (overnight)

FINAL

FilmL.A., Inc.
6255 W Sunset Blvd, 12th Floor
Hollywood, CA 90028
t: (213)977-8600 - f: (213)977-8601
www.filmla.com

Summary Information — Location

Permit Number	F00138555	**Location Manager**	BRIAN O'NEILL
Production Company	SONY PICTURES ENTERTAINMENT	Primary Phone	Mobile - 323-646-8334
Insured Company	SONY PICTURES ENTERTAINMENT	Secondary Phone	
Production Title	ANTIDOTE		

Closures:
Culver Blvd Curb Lane 24hrs day (until Monday, 7/2 @ 7P)
Release turn outlet for rush
Madison #2 Lane 4P to 6A (overnight)
Activity: all filming inside the lobby
SPFX: atmospheric smoke, squibs, sparks, and flares in lobby
Interior, full load, automatic gunfire, between 6P and 6A
Drone work inside lobby, between 6P and 6A DATE TBD

Coordinator Note Strike: Friday 6/29 & Monday 7/2, 7A to 7P
Closures:
Culver Blvd Curb Lane 24hrs day (until Monday, 7/2 @ 7P)
Release turn outlet for rush
Madison #2 Lane 9A to 3P (non rush)
Activity: wrap work only, removing all cable, equipment & set pieces inside

Coordinator Note **FIREMAN ONSITE MUST INFORM LOCAL CENTRALIZED EMERGENCY DISPATCH OF CLOSURES ON LOCATION AND POTENTIAL FOR DELAYS**

Coordinator Note **PRODUCTION MUST COORDINATE AND PAY FEES DIRECTLY WITH CULVER CITY BUS TRANSIT SYSTEM IN ORDER TO MOVE BUS STOPS**

Parking

Base Camp	**Crew Parking**
Location Type : Filming Location	Location Type : Filming Location

Posting "No Parking" signs W/S CULVER BLVD., DUQUESNE AVE- MADISON AVE (METER #'S CB 52-CB56)

Approximate Footage County Parking **Log Number**

Date(s) 6/15/2018 to 6/15/2018 **Time(s)** 07:00 to 19:00

Posting "No Parking" signs W/S CULVER BLVD., DUQUESNE AVE- MADISON AVE (METER #'S CB 52-CB56)

Approximate Footage County Parking **Log Number**

Date(s) 6/18/2018 to 6/23/2018 **Time(s)** 07:00 to 00:00

Posting "No Parking" signs W/S CULVER BLVD., DUQUESNE AVE- MADISON AVE (METER #'S CB 52-CB56)

NOT A PERMIT

FilmL.A., Inc.
6255 W Sunset Blvd, 12th Floor
Hollywood, CA 90028
t: (213)977-8600 - f: (213)977-8601
www.filmla.com

Summary Information — Location

Permit Number	F00138555	**Location Manager**	BRIAN O'NEILL
Production Company	SONY PICTURES ENTERTAINMENT	Primary Phone	Mobile - 323-646-8334
Insured Company	SONY PICTURES ENTERTAINMENT	Secondary Phone	
Production Title	ANTIDOTE		

Approximate Footage County Parking **Log Number**

Date(s) 6/24/2018 to 6/28/2018 **Time(s)** 00:00 to 00:00

Posting "No Parking" signs W/S CULVER BLVD., DUQUESNE AVE- MADISON AVE (METER #'S CB 52-CB56)

Approximate Footage County Parking **Log Number**

Date(s) 6/29/2018 to 6/29/2018 **Time(s)** 07:00 to 19:00

Posting "No Parking" signs W/S CULVER BLVD., DUQUESNE AVE- MADISON AVE (METER #'S CB 52-CB56)

Approximate Footage County Parking **Log Number**

Date(s) 7/2/2018 to 7/2/2018 **Time(s)** 07:00 to 19:00

Posting "No Parking" signs W/S CULVER BL., OVERLAND AV. - MOTOR AV. 30 METERS CB01-CB30

Approximate Footage County Parking **Log Number**

Date(s) 6/20/2018 to 6/29/2018 **Time(s)** 00:00 to 00:00

Posting "No Parking" signs W/S CULVER BL., MOTOR AV. - MADISON AV. METERS CB 31 TO 51

Approximate Footage County Parking **Log Number**

Date(s) 6/25/2018 to 6/29/2018 **Time(s)** 00:00 to 00:00

Lane / Full Closure E/S #2 LANE MADISON AV., WASHINGTON BL. - CULVER BL.
6/19/18 - 6/21/18
MUST KEEP 50' CLEAR NEAR INTERSECTION OF WASHINGTON BLVD & MADISON AVE

Approximate Footage 301 - 600

NOT A PERMIT

FilmL.A., Inc.
6255 W Sunset Blvd, 12th Floor
Hollywood, CA 90028
t: (213)977-8600 - f: (213)977-8601
www.filmla.com

Summary Information — Location

Permit Number	F00138555	**Location Manager**	BRIAN O'NEILL
Production Company	SONY PICTURES ENTERTAINMENT	Primary Phone	Mobile - 323-646-8334
Insured Company	SONY PICTURES ENTERTAINMENT	Secondary Phone	
Production Title	ANTIDOTE		

Date(s) 6/21/2018 to 6/21/2018 **Time(s)** 09:00 to 15:00

Lane / Full Closure E/S #2 LANE MADISON AV., WASHINGTON BL. - CULVER BL.
6/22; 1200 HOURS TO 6/23; 0600 HOURS
MUST KEEP 50' CLEAR NEAR INTERSECTION OF WASHINGTON BLVD & MADISON AVE

VERBAL APPROVAL PER GABE GARCIA TO KEEP LANE CLOSURE FROM 3PM TO 7PM

Approximate Footage 601 - 900

Date(s) 6/22/2018 to 6/23/2018 **Time(s)** 12:00 to 06:00

Lane / Full Closure E/S #2 LANE MADISON AV., WASHINGTON BL. - CULVER BL.
6/24; 1600 HOURS TO 6/25; 0600 HOURS.

MUST KEEP 50' CLEAR NEAR INTERSECTION OF WASHINGTON BLVD & MADISON AVE

VERBAL APPROVAL PER GABE GARCIA TO KEEP LANE CLOSURE FROM 3PM TO 7PM

Approximate Footage 601 - 900

Date(s) 6/24/2018 to 6/25/2018 **Time(s)** 16:00 to 06:00

Lane / Full Closure CLOSE ALL SOUTH BOUND LANES DUQUESNE AV., WASHINGTON BL. - CULVER BL.
CREATE N/B & S/B TRAFFIC ON N/B LANES
6/24; 1700 HOURS TO 6/25; 0600 HOURS.

FLAG MAN REQUIRED TO MANAGE TRAFFIC FLOW WITH OFFICER ASSISTANCE

Approximate Footage 0 - 300

Date(s) 6/24/2018 to 6/25/2018 **Time(s)** 17:00 to 06:00

Lane / Full Closure E/S #2 LANE MADISON AV., WASHINGTON BL. - CULVER BL.
6/28; 1900 - 6/29; 0600 HOURS.

NOT A PERMIT

FilmL.A., Inc.
6255 W Sunset Blvd, 12th Floor
Hollywood, CA 90028
t: (213)977-8600 - f: (213)977-8601
www.filmla.com

Summary Information — Location

Permit Number	F00138555	**Location Manager**	BRIAN O'NEILL
Production Company	SONY PICTURES ENTERTAINMENT	Primary Phone	Mobile - 323-646-8334
Insured Company	SONY PICTURES ENTERTAINMENT	Secondary Phone	
Production Title	ANTIDOTE		

INTERIM CLOSURES WITH ITC BETWEEN 4PM TO 7PM WITH OFFICER ASSISTANCE PER GABE GARCIA

Approximate Footage 0 - 300

Date(s) 6/28/2018 to 6/28/2018 **Time(s)** 20:00 to 06:00

Lane / Full Closure E/S #2 LANE MADISON AV., WASHINGTON BL. - CULVER BL.

Approximate Footage 0 - 300

Date(s) 6/28/2018 to 6/28/2018 **Time(s)** 09:00 to 15:00

Lane / Full Closure N/S CURB LANE CULVER BLVD., DUQUESNE AVE- MADISON AVE ****THIS CLOSURE OK 24 HRS/DAY****

MUST MAINTAIN 100' NEAR THE INTERSECTION OF MADISON AVE & CULVER FOR RIGHT TURNS ONTO MADISON AV

Approximate Footage 0 - 300

Date(s) 6/21/2018 to 7/2/2018 **Time(s)** 07:00 to 19:00

Lane / Full Closure E/S #2 LANE MADISON AV., WASHINGTON BL. - CULVER BL.

Approximate Footage 0 - 300

Date(s) 7/2/2018 to 7/2/2018 **Time(s)** 09:00 to 15:00

NOT A PERMIT

Permit #F00138555

NOT A PERMIT

W6-3 CONE MOUNTED SIGN | C30(CA) | W1-6 (L) | R4-7aR CONE MOUNTED SIGN | W20-1 | C9A | W3-4 | W11-1 | W16-1 | SC11(MOD)

- Ⓢ TRAFFIC SIGNAL
- TRAFFIC CONE
- TYPE I W/ SIGN
- HIGH LEVEL WARNING DEVICE

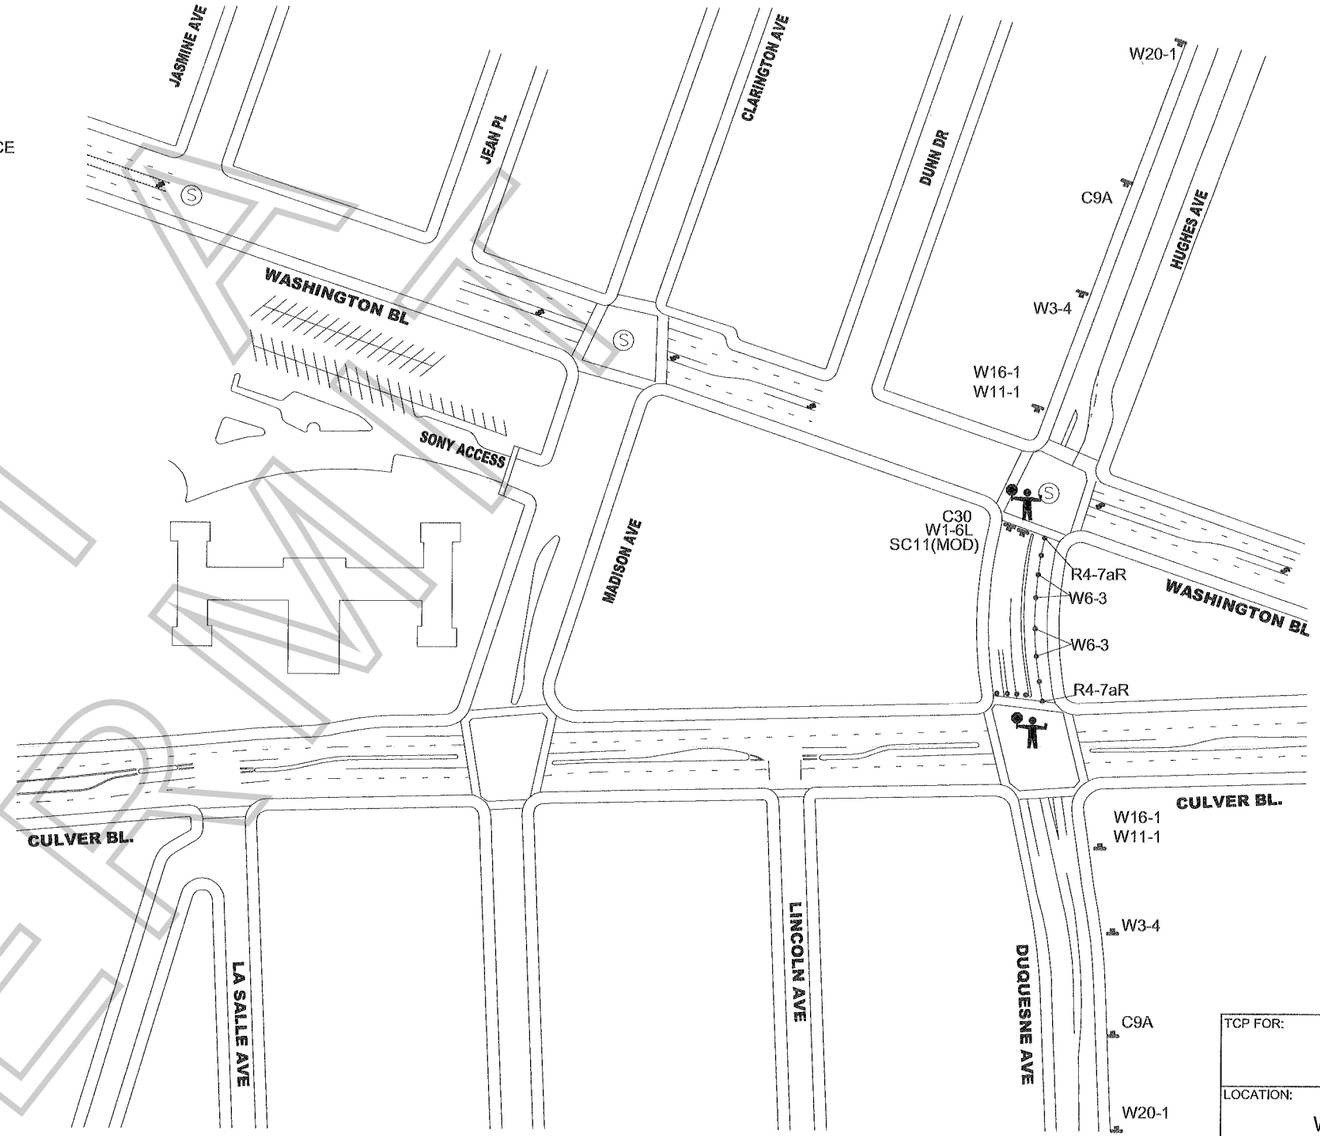

ALL TRAFFIC CONTROL WILL BE INSTALLED TO MEET OR EXCEED THE LATEST CA-MUTCD MINIMUM REQUIREMENTS

APPROVED
for compliance with
Engineering Division requirements
6-18-18
Date
CITY OF CULVER CITY

WORK ZONE TRAFFIC CONTROL PLAN
GENERAL NOTES

1. DATE/TIME: 6-24-18 FROM 20:00 HOURS TO 06:00 HOURS.
2. ALL SIGNING, STRIPING, AND TRAFFIC CONTROL DEVICES SHALL CONFORM TO THE (CURRENT) STATE OF CALIFORNIA DEPARTMENT OF TRANSPORTATION (CALTRANS) STANDARD PLANS AND STANDARD SPECIFICATIONS, CALIFORNIA MUTCD, AND ANY ADDENDUMS THERETO, AND AS SHOWN ON THESE PLANS, SYMBOLS AND ABBREVIATIONS USED ARE SHOWN ON CALTRANS STANDARD PLANS.
3. THERE WILL BE NO INTERFERENCE WITH TRAFFIC SIGNALS OR CROSSWALKS.
4. CONES WILL BE 28" MINIMUM HEIGHT AND HAVE REFLECTORIZED SLEEVES FOR NIGHT WORK.
5. POLICE WILL DIRECT TRAFFIC IF NECESSARY.

TCP FOR:	SONY PICTURES: "ANTIDOTE"
LOCATION:	DUQUESNE AVE S/B CLOSURE WASHINGTON BLVD TO CULVER BLVD CULVER CITY, CALIFORNIA
CONTACT:	TIM BALLOU OFFICE# 213.763.9000 BRIAN O'NEILL PH# 323-646-8334
	JCL TRAFFIC SERVICES (213) 622-9775 C31-CA Lic # 805357
DATE / REVISIONS	DRAFTER: MARIO MENJIVAR SCALE: N.T.S. FILM LA: HG

Permit #F00138555

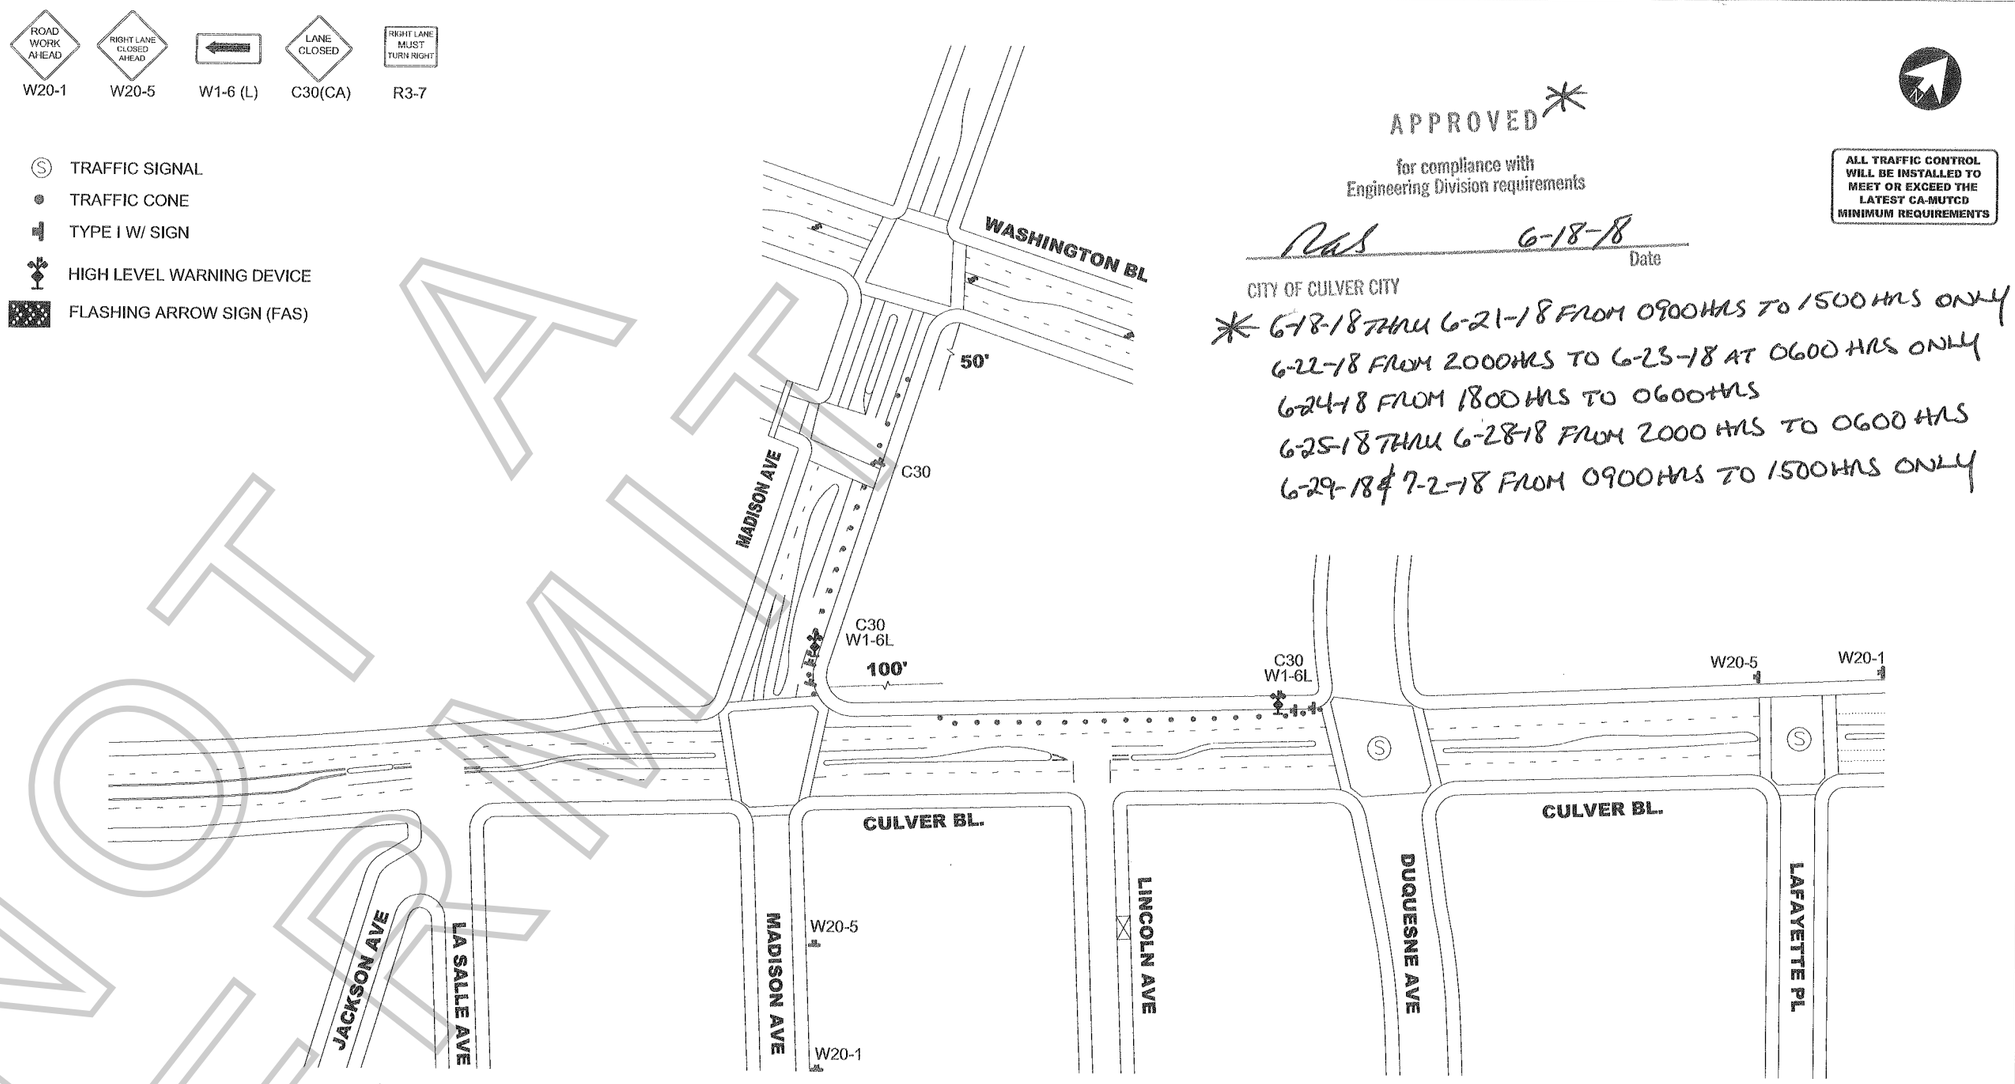

APPROVED *

for compliance with
Engineering Division requirements

6-18-18
Date

CITY OF CULVER CITY

ALL TRAFFIC CONTROL WILL BE INSTALLED TO MEET OR EXCEED THE LATEST CA-MUTCD MINIMUM REQUIREMENTS

* 6-18-18 THRU 6-21-18 FROM 0900 HRS TO 1500 HRS ONLY
6-22-18 FROM 2000 HRS TO 6-23-18 AT 0600 HRS ONLY
6-24-18 FROM 1800 HRS TO 0600 HRS
6-25-18 THRU 6-28-18 FROM 2000 HRS TO 0600 HRS
6-29-18 & 7-2-18 FROM 0900 HRS TO 1500 HRS ONLY

NOT A PERMIT

WORK ZONE TRAFFIC CONTROL PLAN
GENERAL NOTES

1. DATE/TIME: 6-18-18 THRU 6-21-18 FROM 07:00 HOURS TO 19:00 HOURS.
   6-22-18 FROM 14:00 HOURS TO 6-23-18 06:00 HOURS.
   6-24-18 THRU 6-28-18 FROM 18:00 HOURS TO 06:00 HOURS.
   6-29-18 & 7-2-18 FROM 07:00 HOURS TO 19:00 HOURS.

SEE APPROVAL (TOP RIGHT) FOR APPROVED CLOSURE HOURS

2. ALL SIGNING, STRIPING, AND TRAFFIC CONTROL DEVICES SHALL CONFORM TO THE (CURRENT) STATE OF CALIFORNIA DEPARTMENT OF TRANSPORTATION (CALTRANS) STANDARD PLANS AND STANDARD SPECIFICATIONS, CALIFORNIA MUTCD, AND ANY ADDENDUMS THERETO, AND AS SHOWN ON THESE PLANS, SYMBOLS AND ABBREVIATIONS USED ARE SHOWN ON CALTRANS STANDARD PLANS.
3. THERE WILL BE NO INTERFERENCE WITH TRAFFIC SIGNALS OR CROSSWALKS.
4. CONES WILL BE 28" MINIMUM HEIGHT AND HAVE REFLECTORIZED SLEEVES FOR NIGHT WORK.
5. POLICE WILL DIRECT TRAFFIC IF NECESSARY.

TCP FOR:	SONY PICTURES: "ANTIDOTE"
LOCATION:	W/S CURB - CULVER BLVD BTWN DUQUESNE & MADISON N/S CURB - MADISON AVE BTWN WASHINGTON & CULVER CULVER CITY, CALIFORNIA
CONTACT:	TIM BALLOU OFFICE# 213.763.9000 BRIAN O'NEILL PH# 323-646-8334
	JCL TRAFFIC SERVICES (213) 622-9775 C31-CA Lic # 805357
DATE / REVISIONS	DRAFTER: MARIO MENJIVAR SCALE: N.T.S. FILM LA: HG

Permit #F00138555

Ⓢ TRAFFIC SIGNAL

TRAFFIC CONE

TYPE I W/ SIGN

HIGH LEVEL WARNING DEVICE

FLASHING ARROW SIGN (FAS)

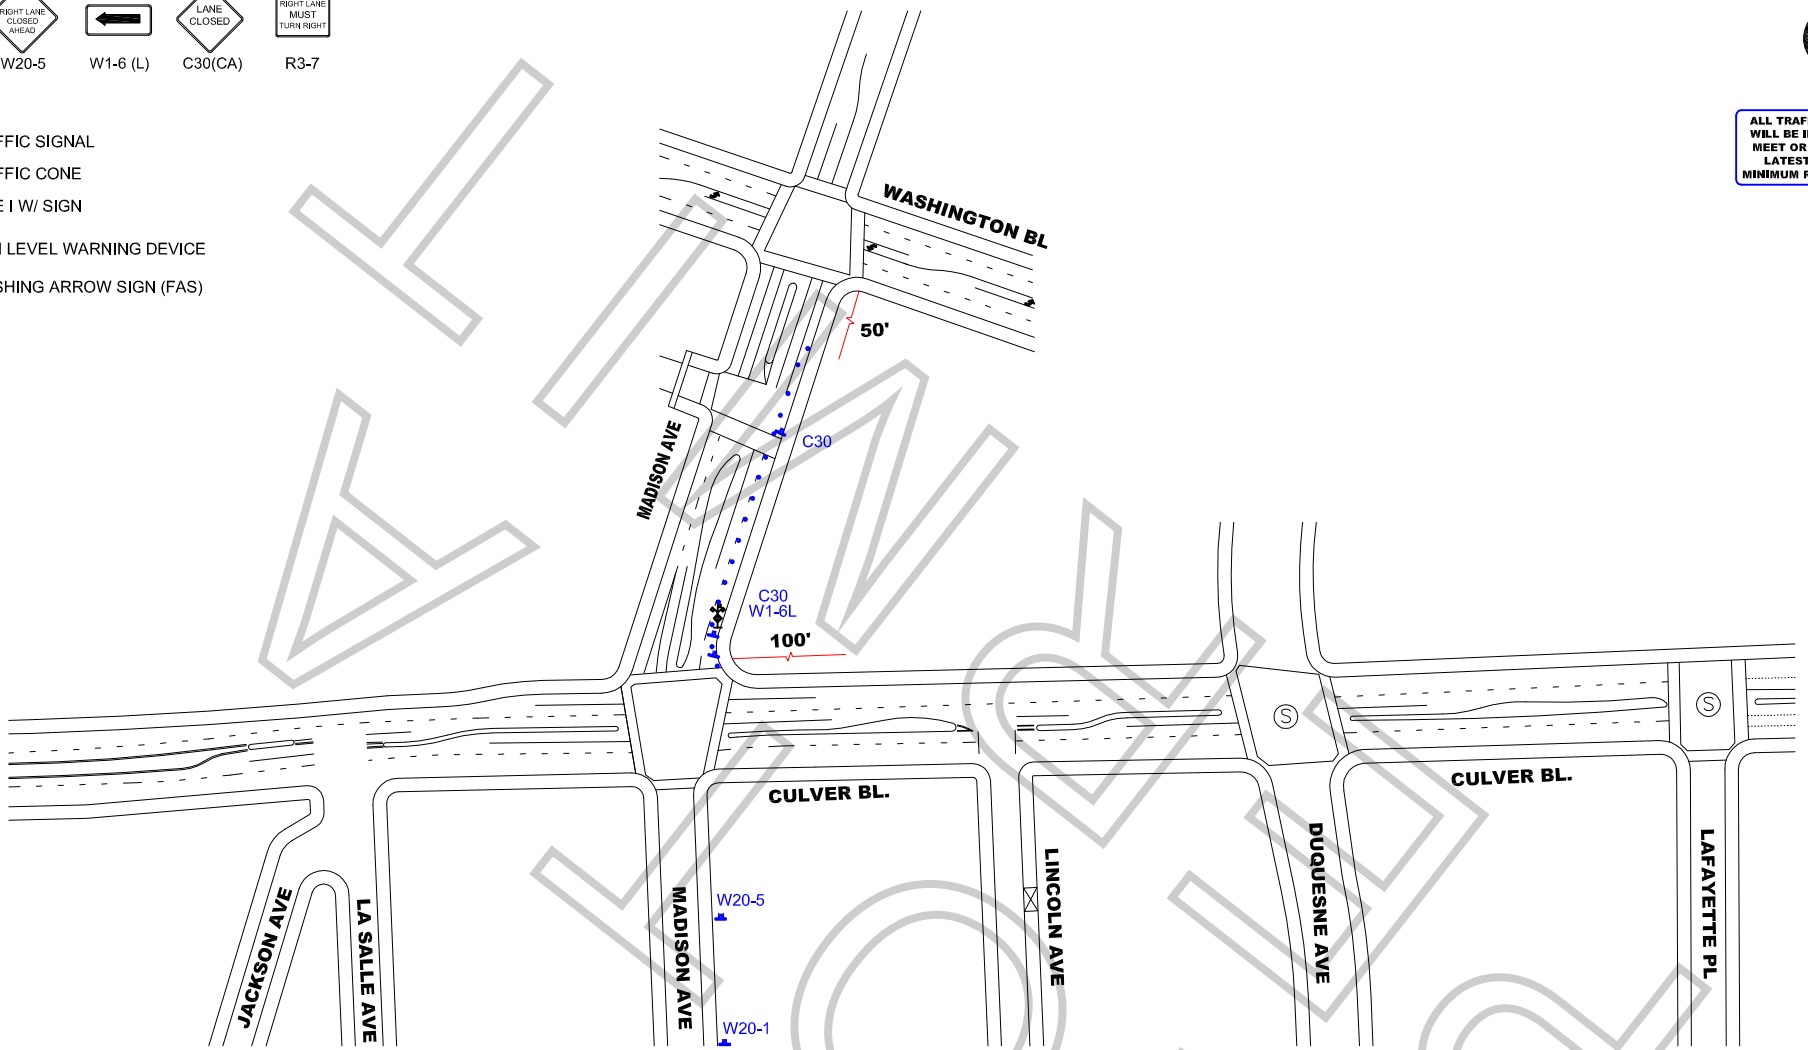

ALL TRAFFIC CONTROL WILL BE INSTALLED TO MEET OR EXCEED THE LATEST CA-MUTCD MINIMUM REQUIREMENTS

WORK ZONE TRAFFIC CONTROL PLAN
GENERAL NOTES

1. DATE/TIME: 6-19-18 THRU 6-21-18 FROM 09:00 HOURS TO 15:00 HOURS.

2. ALL SIGNING, STRIPING, AND TRAFFIC CONTROL DEVICES SHALL CONFORM TO THE (CURRENT) STATE OF CALIFORNIA DEPARTMENT OF TRANSPORTATION (CALTRANS) STANDARD PLANS AND STANDARD SPECIFICATIONS, CALIFORNIA MUTCD, AND ANY ADDENDUMS THERETO, AND AS SHOWN ON THESE PLANS, SYMBOLS AND ABBREVIATIONS USED ARE SHOWN ON CALTRANS STANDARD PLANS.
3. THERE WILL BE NO INTERFERENCE WITH TRAFFIC SIGNALS OR CROSSWALKS.
4. CONES WILL BE 28" MINIMUM HEIGHT AND HAVE REFLECTORIZED SLEEVES FOR NIGHT WORK.
5. POLICE WILL DIRECT TRAFFIC IF NECESSARY.

TCP FOR: SONY PICTURES: "ANTIDOTE"

LOCATION:
NORTH SIDE CURB LANE CLOSURE
MADISON AVE BTWN WASHINGTON & CULVER
CULVER CITY, CALIFORNIA

CONTACT: TIM BALLOU
OFFICE# 213.763.9000
BRIAN O'NEILL
PH# 323-646-8334

JCL TRAFFIC SERVICES
(213) 622-9775
C31-CA Lic # 805557

DATE	REVISIONS	DRAFTER: MARIO MENJIVAR
		SCALE: N.T.S.
		FILM LA: HG

ATYPICAL

Permit #F00138555

Ⓢ TRAFFIC SIGNAL

● TRAFFIC CONE

TYPE I W/ SIGN

HIGH LEVEL WARNING DEVICE

FLASHING ARROW SIGN (FAS)

ALL TRAFFIC CONTROL WILL BE INSTALLED TO MEET OR EXCEED THE LATEST CA-MUTCD MINIMUM REQUIREMENTS

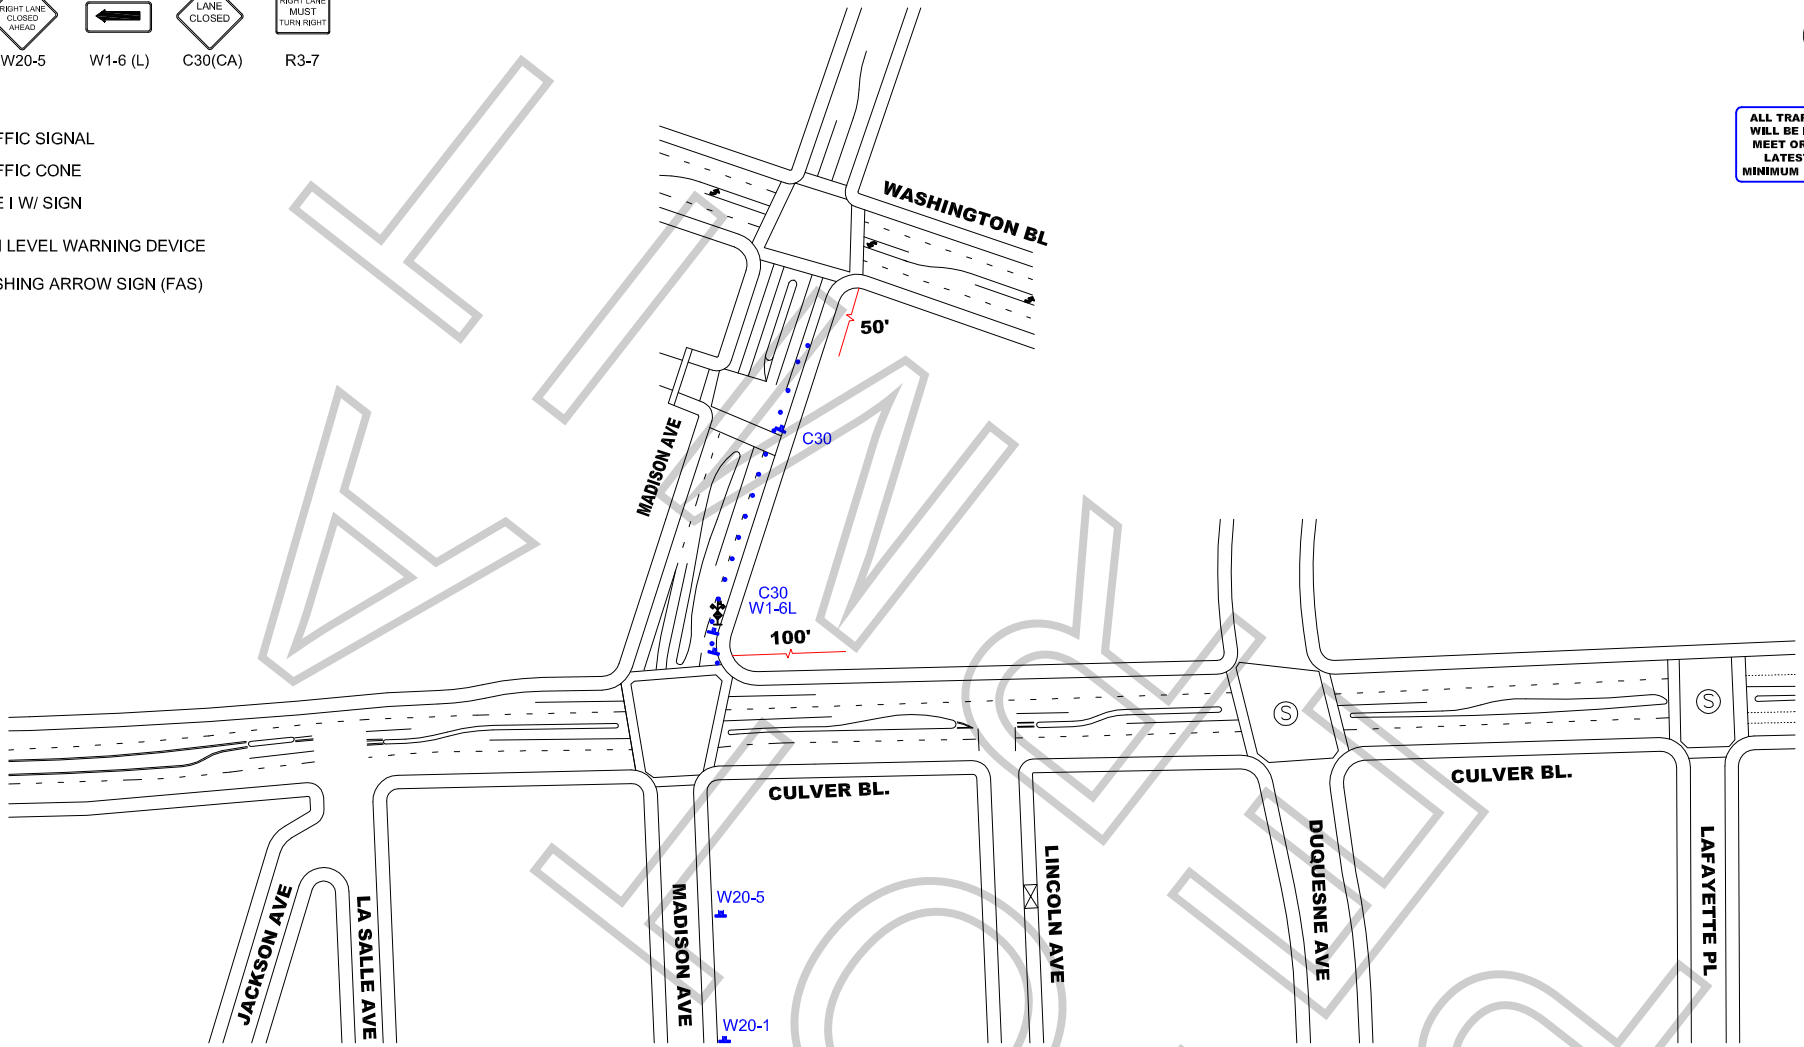

ATTORNEY

WORK ZONE TRAFFIC CONTROL PLAN
GENERAL NOTES

1. DATE/TIME: 6-22-18 FROM 12:00 HOURS TO 6-23-18 06:00 HOURS.

2. ALL SIGNING, STRIPING, AND TRAFFIC CONTROL DEVICES SHALL CONFORM TO THE (CURRENT) STATE OF CALIFORNIA DEPARTMENT OF TRANSPORTATION (CALTRANS) STANDARD PLANS AND STANDARD SPECIFICATIONS, CALIFORNIA MUTCD, AND ANY ADDENDUMS THERETO, AND AS SHOWN ON THESE PLANS, SYMBOLS AND ABBREVIATIONS USED ARE SHOWN ON CALTRANS STANDARD PLANS.
3. THERE WILL BE NO INTERFERENCE WITH TRAFFIC SIGNALS OR CROSSWALKS.
4. CONES WILL BE 28" MINIMUM HEIGHT AND HAVE REFLECTORIZED SLEEVES FOR NIGHT WORK.
5. POLICE WILL DIRECT TRAFFIC IF NECESSARY.

TCP FOR:	SONY PICTURES: "ANTIDOTE"
LOCATION:	NORTH SIDE CURB LANE CLOSURE MADISON AVE BTWN WASHINGTON & CULVER CULVER CITY, CALIFORNIA
CONTACT:	TIM BALLOU OFFICE# 213.763.9000 BRIAN O'NEILL PH# 323-646-8334
	JCL TRAFFIC SERVICES (213) 622-9775 C31-CA Lic # 805357
DATE / REVISIONS	DRAFTER: MARIO MENJIVAR SCALE: N.T.S. FILM LA: HG

Permit #F00138555

Ⓢ TRAFFIC SIGNAL

● TRAFFIC CONE

TYPE I W/ SIGN

HIGH LEVEL WARNING DEVICE

FLASHING ARROW SIGN (FAS)

ALL TRAFFIC CONTROL WILL BE INSTALLED TO MEET OR EXCEED THE LATEST CA-MUTCD MINIMUM REQUIREMENTS

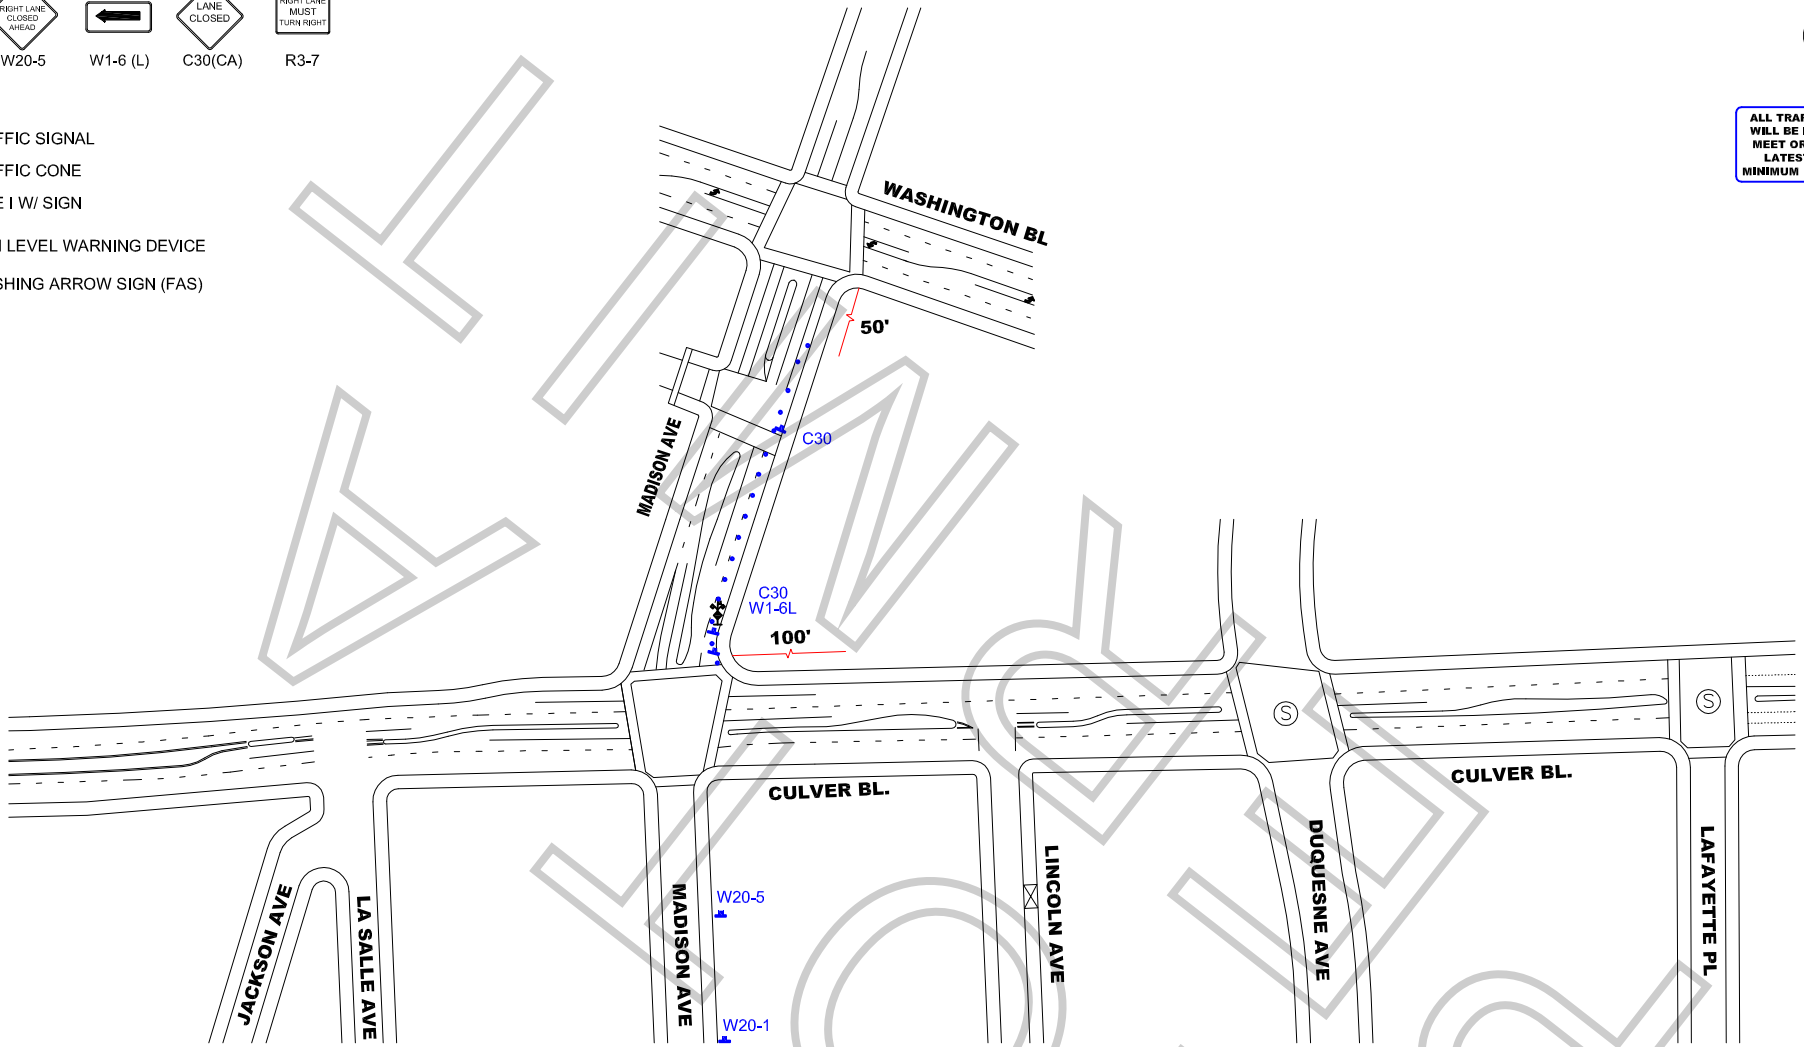

ATTORNEY

WORK ZONE TRAFFIC CONTROL PLAN
GENERAL NOTES

1. DATE/TIME: 6-24-18 FROM 16:00 HOURS TO 6-25-18 06:00 HOURS.

2. ALL SIGNING, STRIPING, AND TRAFFIC CONTROL DEVICES SHALL CONFORM TO THE (CURRENT) STATE OF CALIFORNIA DEPARTMENT OF TRANSPORTATION (CALTRANS) STANDARD PLANS AND STANDARD SPECIFICATIONS, CALIFORNIA MUTCD, AND ANY ADDENDUMS THERETO, AND AS SHOWN ON THESE PLANS, SYMBOLS AND ABBREVIATIONS USED ARE SHOWN ON CALTRANS STANDARD PLANS.
3. THERE WILL BE NO INTERFERENCE WITH TRAFFIC SIGNALS OR CROSSWALKS.
4. CONES WILL BE 28" MINIMUM HEIGHT AND HAVE REFLECTORIZED SLEEVES FOR NIGHT WORK.
5. POLICE WILL DIRECT TRAFFIC IF NECESSARY.

TCP FOR:	SONY PICTURES: "ANTIDOTE"
LOCATION:	NORTH SIDE CURB LANE CLOSURE MADISON AVE BTWN WASHINGTON & CULVER CULVER CITY, CALIFORNIA
CONTACT:	TIM BALLOU OFFICE# 213.763.9000 BRIAN O'NEILL PH# 323-646-8334
	JCL TRAFFIC SERVICES (213) 622-9775 C31-CA Lic # 805357
DATE / REVISIONS	DRAFTER: MARIO MENJIVAR SCALE: N.T.S. FILM LA: HG

Permit #F001385551

TRAFFIC SIGNAL

TRAFFIC CONE

TYPE I W/ SIGN

HIGH LEVEL WARNING DEVICE

ALL TRAFFIC CONTROL WILL BE INSTALLED TO MEET OR EXCEED THE LATEST CA-MUTCD MINIMUM REQUIREMENTS

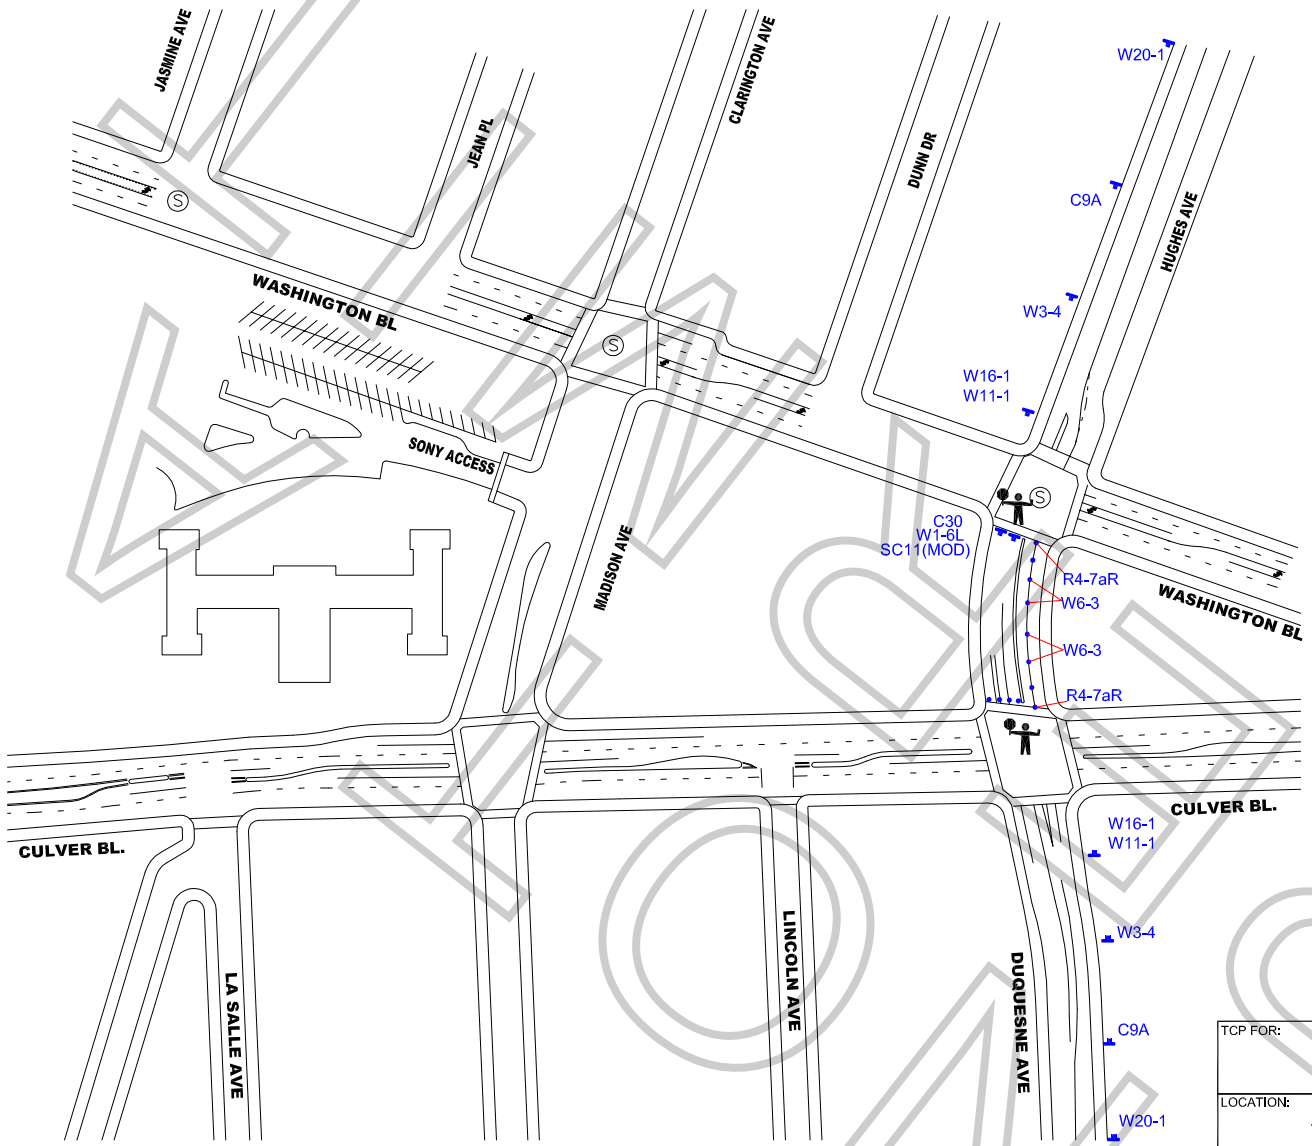

WORK ZONE TRAFFIC CONTROL PLAN
GENERAL NOTES

1. DATE/TIME: 6-24-18 FROM 17:00 HOURS TO 6-25-18 06:00 HOURS.

2. ALL SIGNING, STRIPING, AND TRAFFIC CONTROL DEVICES SHALL CONFORM TO THE (CURRENT) STATE OF CALIFORNIA DEPARTMENT OF TRANSPORTATION (CALTRANS) STANDARD PLANS AND STANDARD SPECIFICATIONS, CALIFORNIA MUTCD, AND ANY ADDENDUMS THERETO, AND AS SHOWN ON THESE PLANS, SYMBOLS AND ABBREVIATIONS USED ARE SHOWN ON CALTRANS STANDARD PLANS.
3. THERE WILL BE NO INTERFERENCE WITH TRAFFIC SIGNALS OR CROSSWALKS.
4. CONES WILL BE 28" MINIMUM HEIGHT AND HAVE REFLECTORIZED SLEEVES FOR NIGHT WORK.
5. POLICE WILL DIRECT TRAFFIC IF NECESSARY.

TCP FOR:	SONY PICTURES: "ANTIDOTE"
LOCATION:	DUQUESNE AVE S/B CLOSURE WASHINGTON BLVD TO CULVER BLVD CULVER CITY, CALIFORNIA
CONTACT:	TIM BALLOU OFFICE# 213.763.9000 BRIAN O'NEILL PH# 323-646-8334
	JCL TRAFFIC SERVICES (213) 622-9775 C31-CA Lic # 805357
DATE / REVISIONS	DRAFTER: MARIO MENJIVAR SCALE: N.T.S. FILM LA: HG

Permit #F00138555

Ⓢ TRAFFIC SIGNAL

● TRAFFIC CONE

TYPE I W/ SIGN

HIGH LEVEL WARNING DEVICE

FLASHING ARROW SIGN (FAS)

ALL TRAFFIC CONTROL WILL BE INSTALLED TO MEET OR EXCEED THE LATEST CA-MUTCD MINIMUM REQUIREMENTS

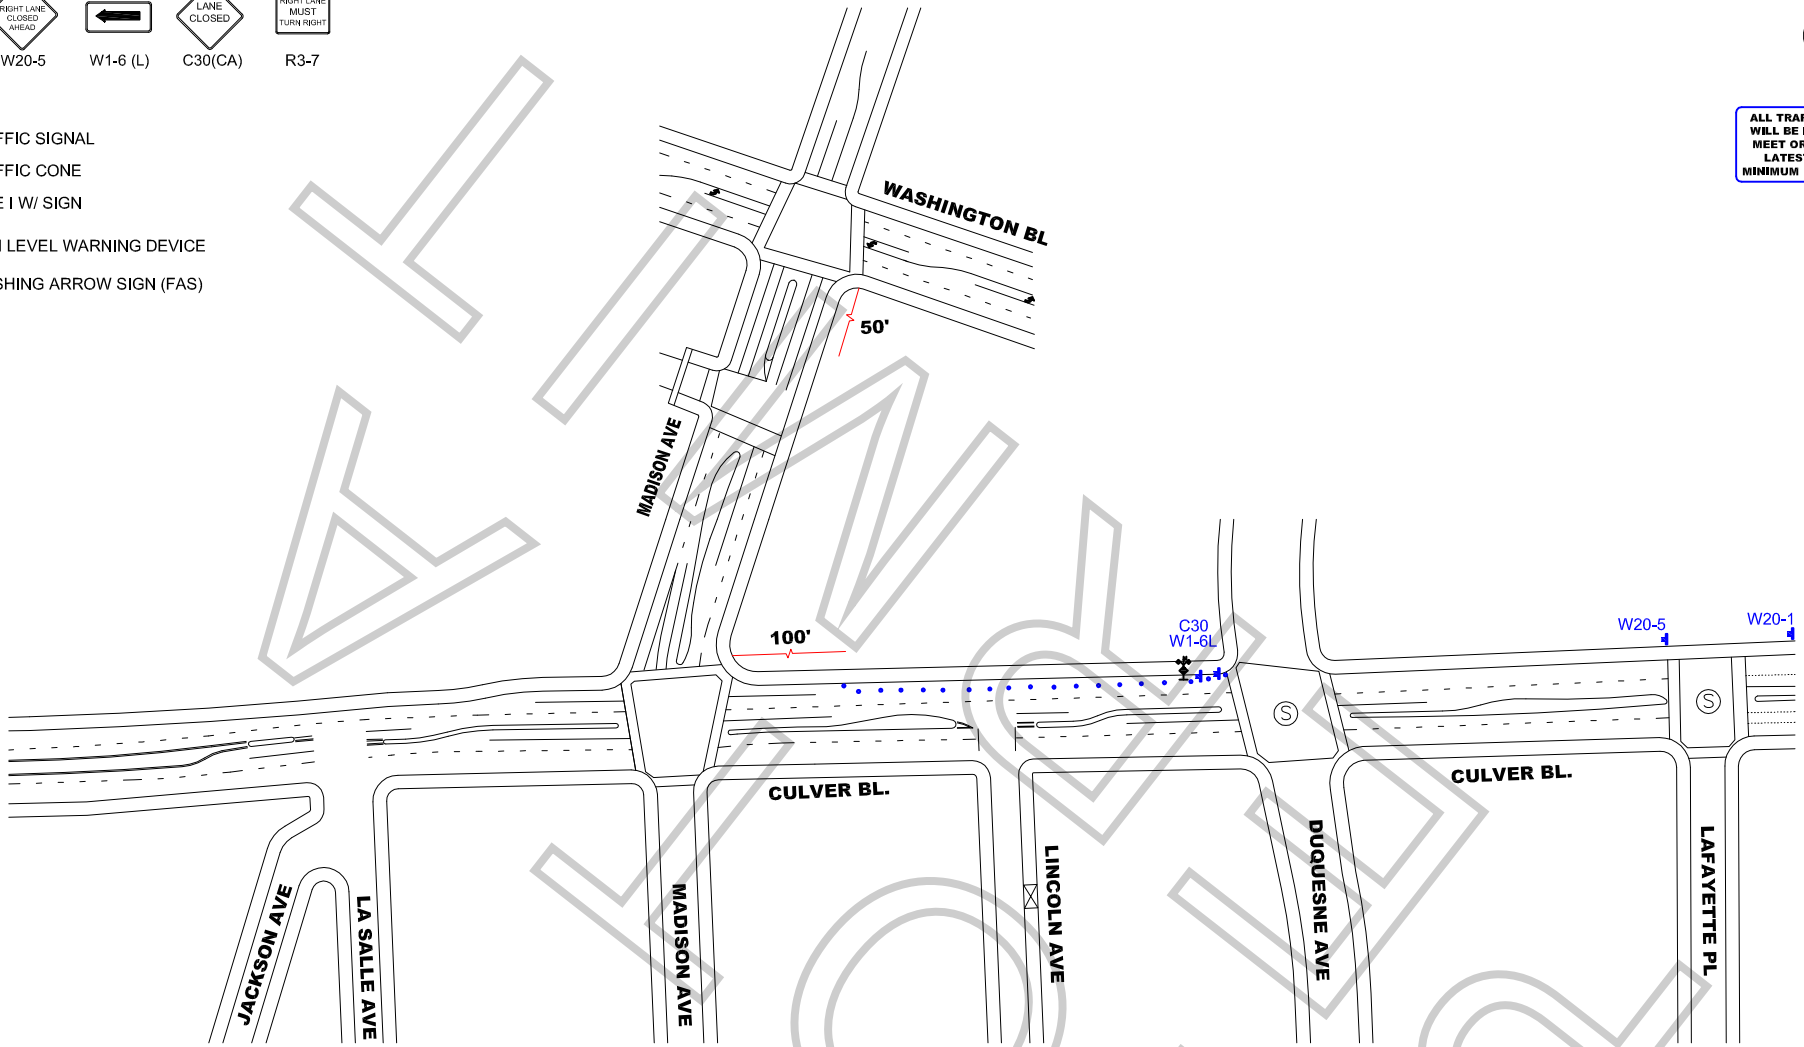

WORK ZONE TRAFFIC CONTROL PLAN
GENERAL NOTES

1. DATE/TIME: 6-19-18 FROM 07:00 HOURS TO 7-2-18 19:00 HOURS.

2. ALL SIGNING, STRIPING, AND TRAFFIC CONTROL DEVICES SHALL CONFORM TO THE (CURRENT) STATE OF CALIFORNIA DEPARTMENT OF TRANSPORTATION (CALTRANS) STANDARD PLANS AND STANDARD SPECIFICATIONS, CALIFORNIA MUTCD, AND ANY ADDENDUMS THERETO, AND AS SHOWN ON THESE PLANS, SYMBOLS AND ABBREVIATIONS USED ARE SHOWN ON CALTRANS STANDARD PLANS.
3. THERE WILL BE NO INTERFERENCE WITH TRAFFIC SIGNALS OR CROSSWALKS.
4. CONES WILL BE 28" MINIMUM HEIGHT AND HAVE REFLECTORIZED SLEEVES FOR NIGHT WORK.
5. POLICE WILL DIRECT TRAFFIC IF NECESSARY.

TCP FOR: SONY PICTURES: "ANTIDOTE"

LOCATION:
WEST SIDE CURB LANE CLOSURE
CULVER BLVD BTWN DUQUESNE & MADISON
CULVER CITY, CALIFORNIA

CONTACT: TIM BALLOU
OFFICE# 213.763.9000
BRIAN O'NEILL
PH# 323-646-8334

JCL TRAFFIC SERVICES
(213) 622-9775
C31-CA Lic # 805357

DATE	REVISIONS	DRAFTER: MARIO MENJIVAR
		SCALE: N.T.S.
		FILM LA: HG

ATTORNEY